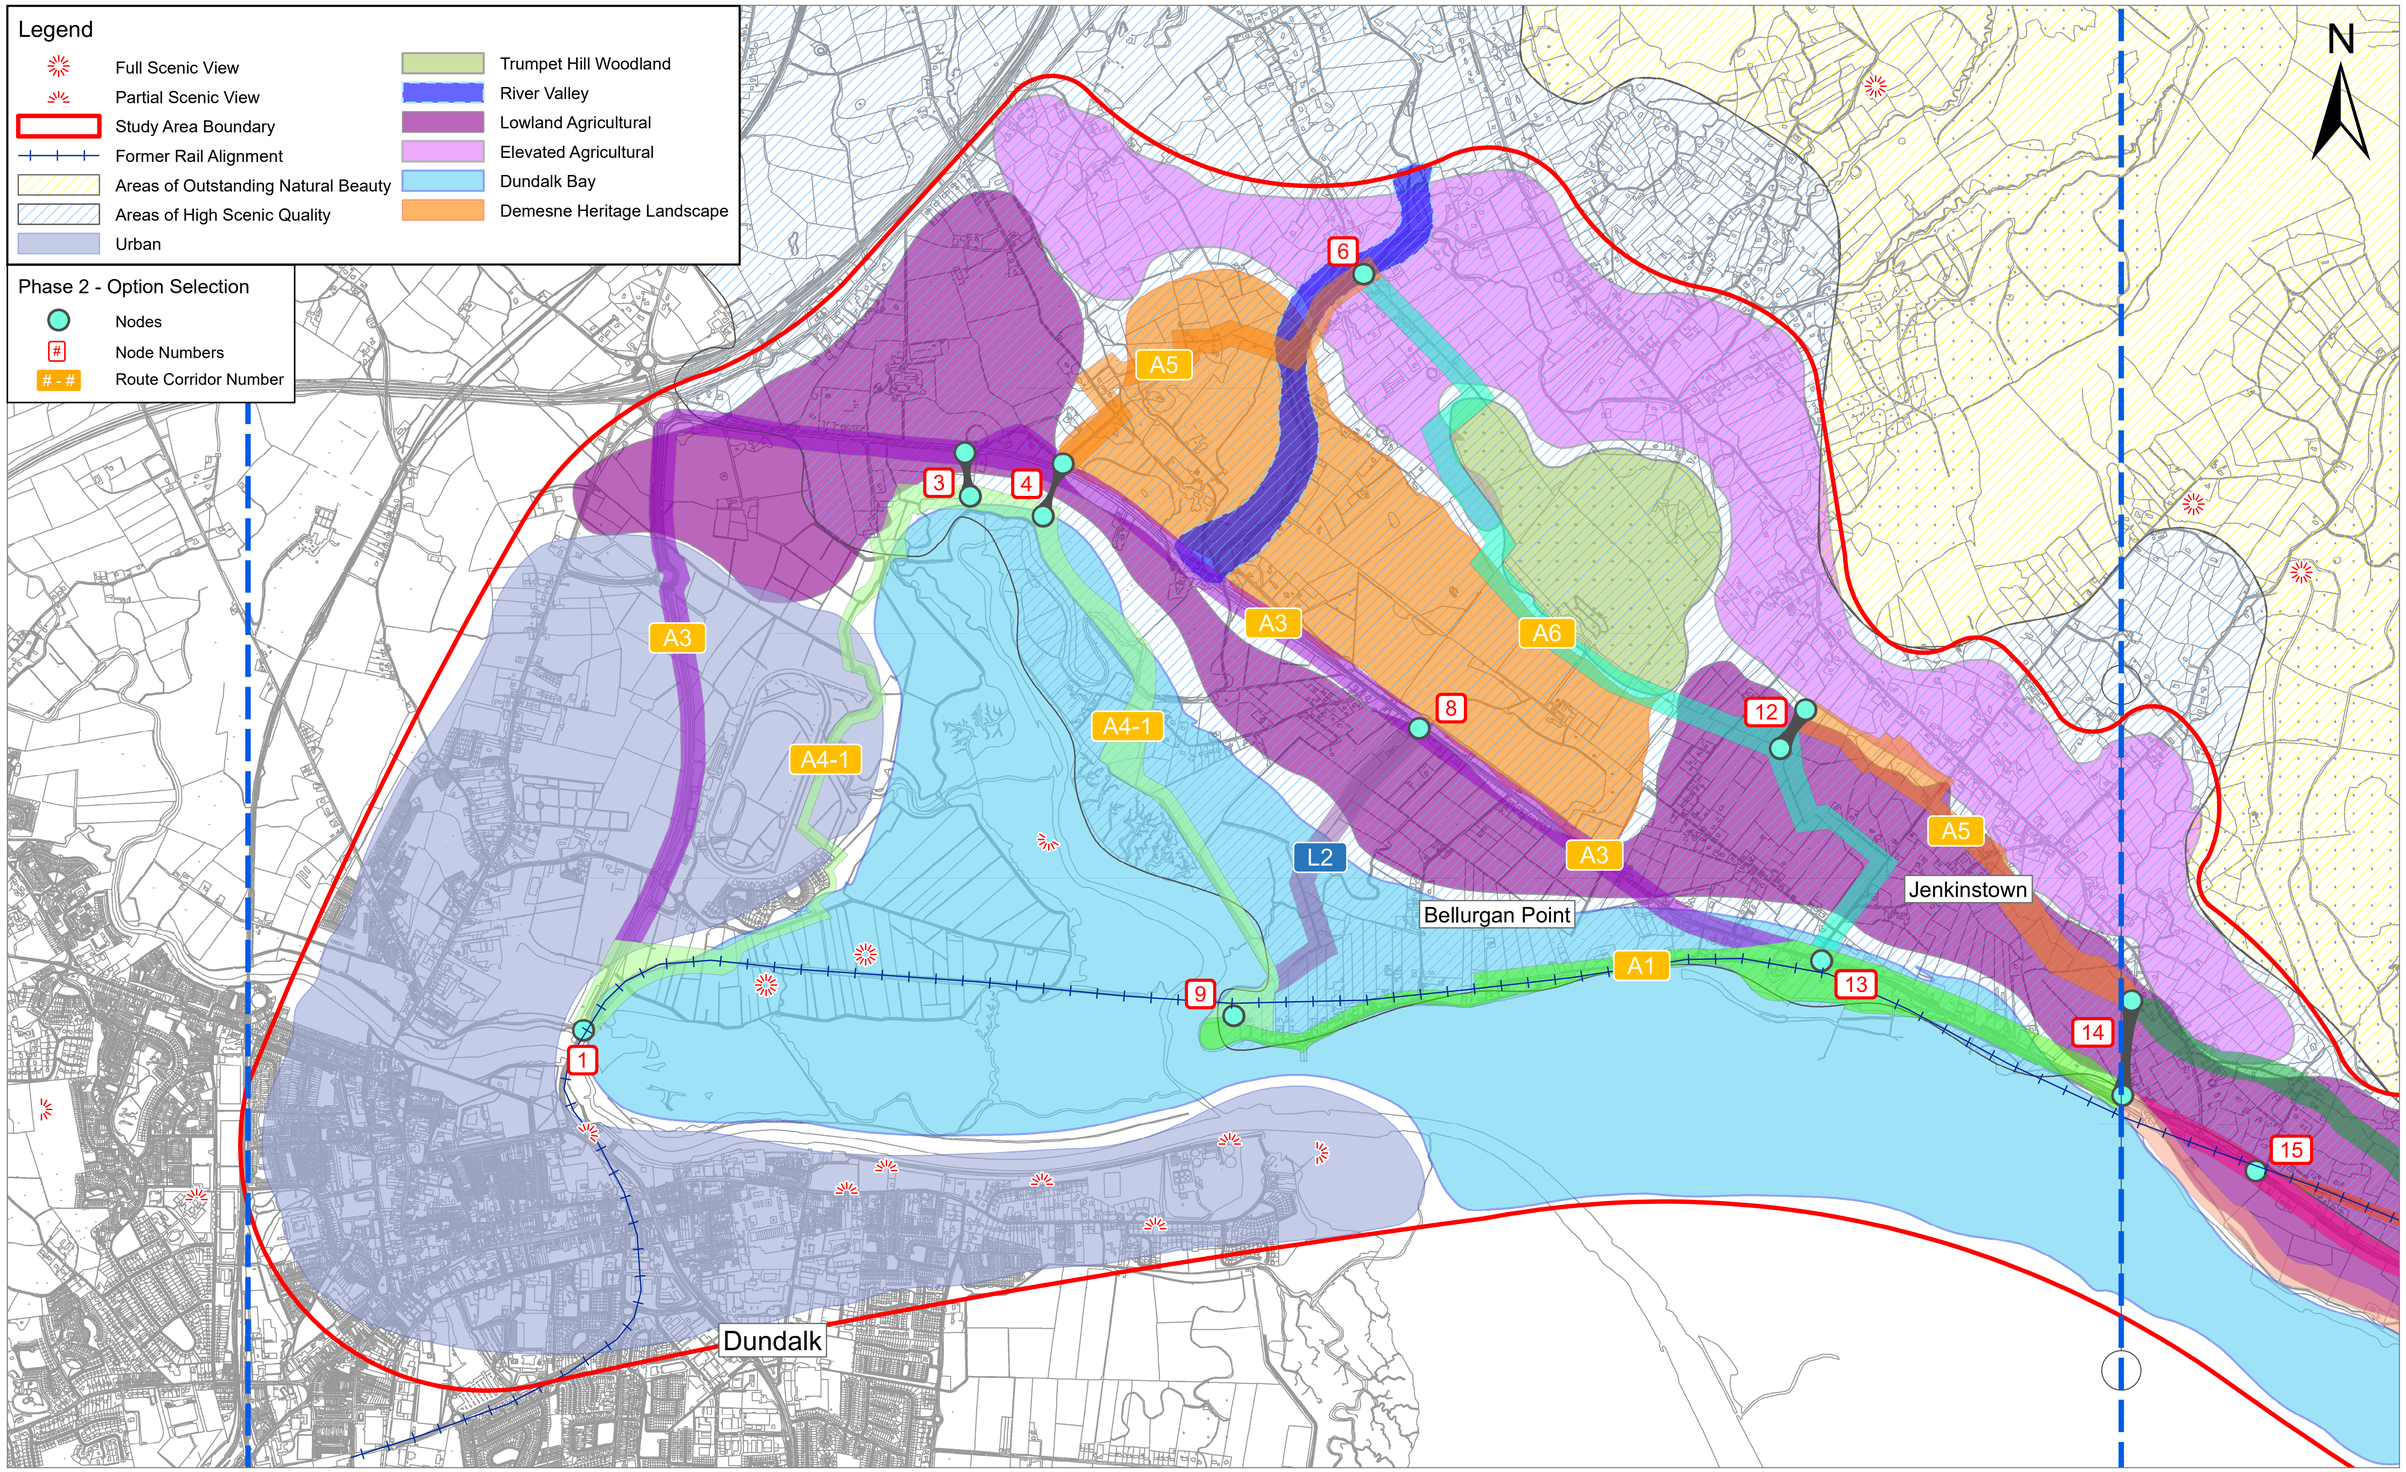


Project Ireland 2040
Building Ireland's Future

An Roinn Iompair
Department of Transport

Bonneagar Iompair Éireann
Transport Infrastructure Ireland

WESTMEATH NATIONAL ROADS OFFICE
Oifig na hIarmhí um Bhóithre Náisiúnta

Comhairle Contae Lú
Louth County Council

Greenway

No.	Revision	Date	By	Chk'd	App'd
P01	First Issue	May 2025	LA	MH	RJS
P02	Aerial Mapping Update	Aug 2025	LA	MH	RJS

Roughan & O'Donovan-AECOM Alliance

ROD ROUGHAN & O'DONOVAN
AECOM
Arena House, Arena Road,
Sandyford, Dublin 18.
Tel : +353 (1) 2940800
Fax : +353 (1) 2940820
e-mail : info@rod.ie
Website : www.rod.ie
www.aecom.com

Drawn	Designed	Checked	Approved	Suitability Code - Description
LA	YB	MH	RJS	S3 - Review & Comment


Project Stage	PHASE 2 - OPTION SELECTION
Project Title	DUNDALK BAY TO CARLINGFORD GREENWAY
Drawing Title	LANDSCAPE & VISUAL AMENITIES AREA SECTION A SHEET 1

Drawing Number	Project	Originator	Volume	Location	Type	Role	Number
	D2CG	RODA	EGN	SW_AE	DR	EN	200064

Scale (A1)	Date:	Job No:	Rev:
1:12,500	May 2025	23.175	P02

CYAL50320424
© Ordnance Survey Ireland/Government of Ireland.

DO NOT SCALE USE FIGURED DIMENSIONS ONLY

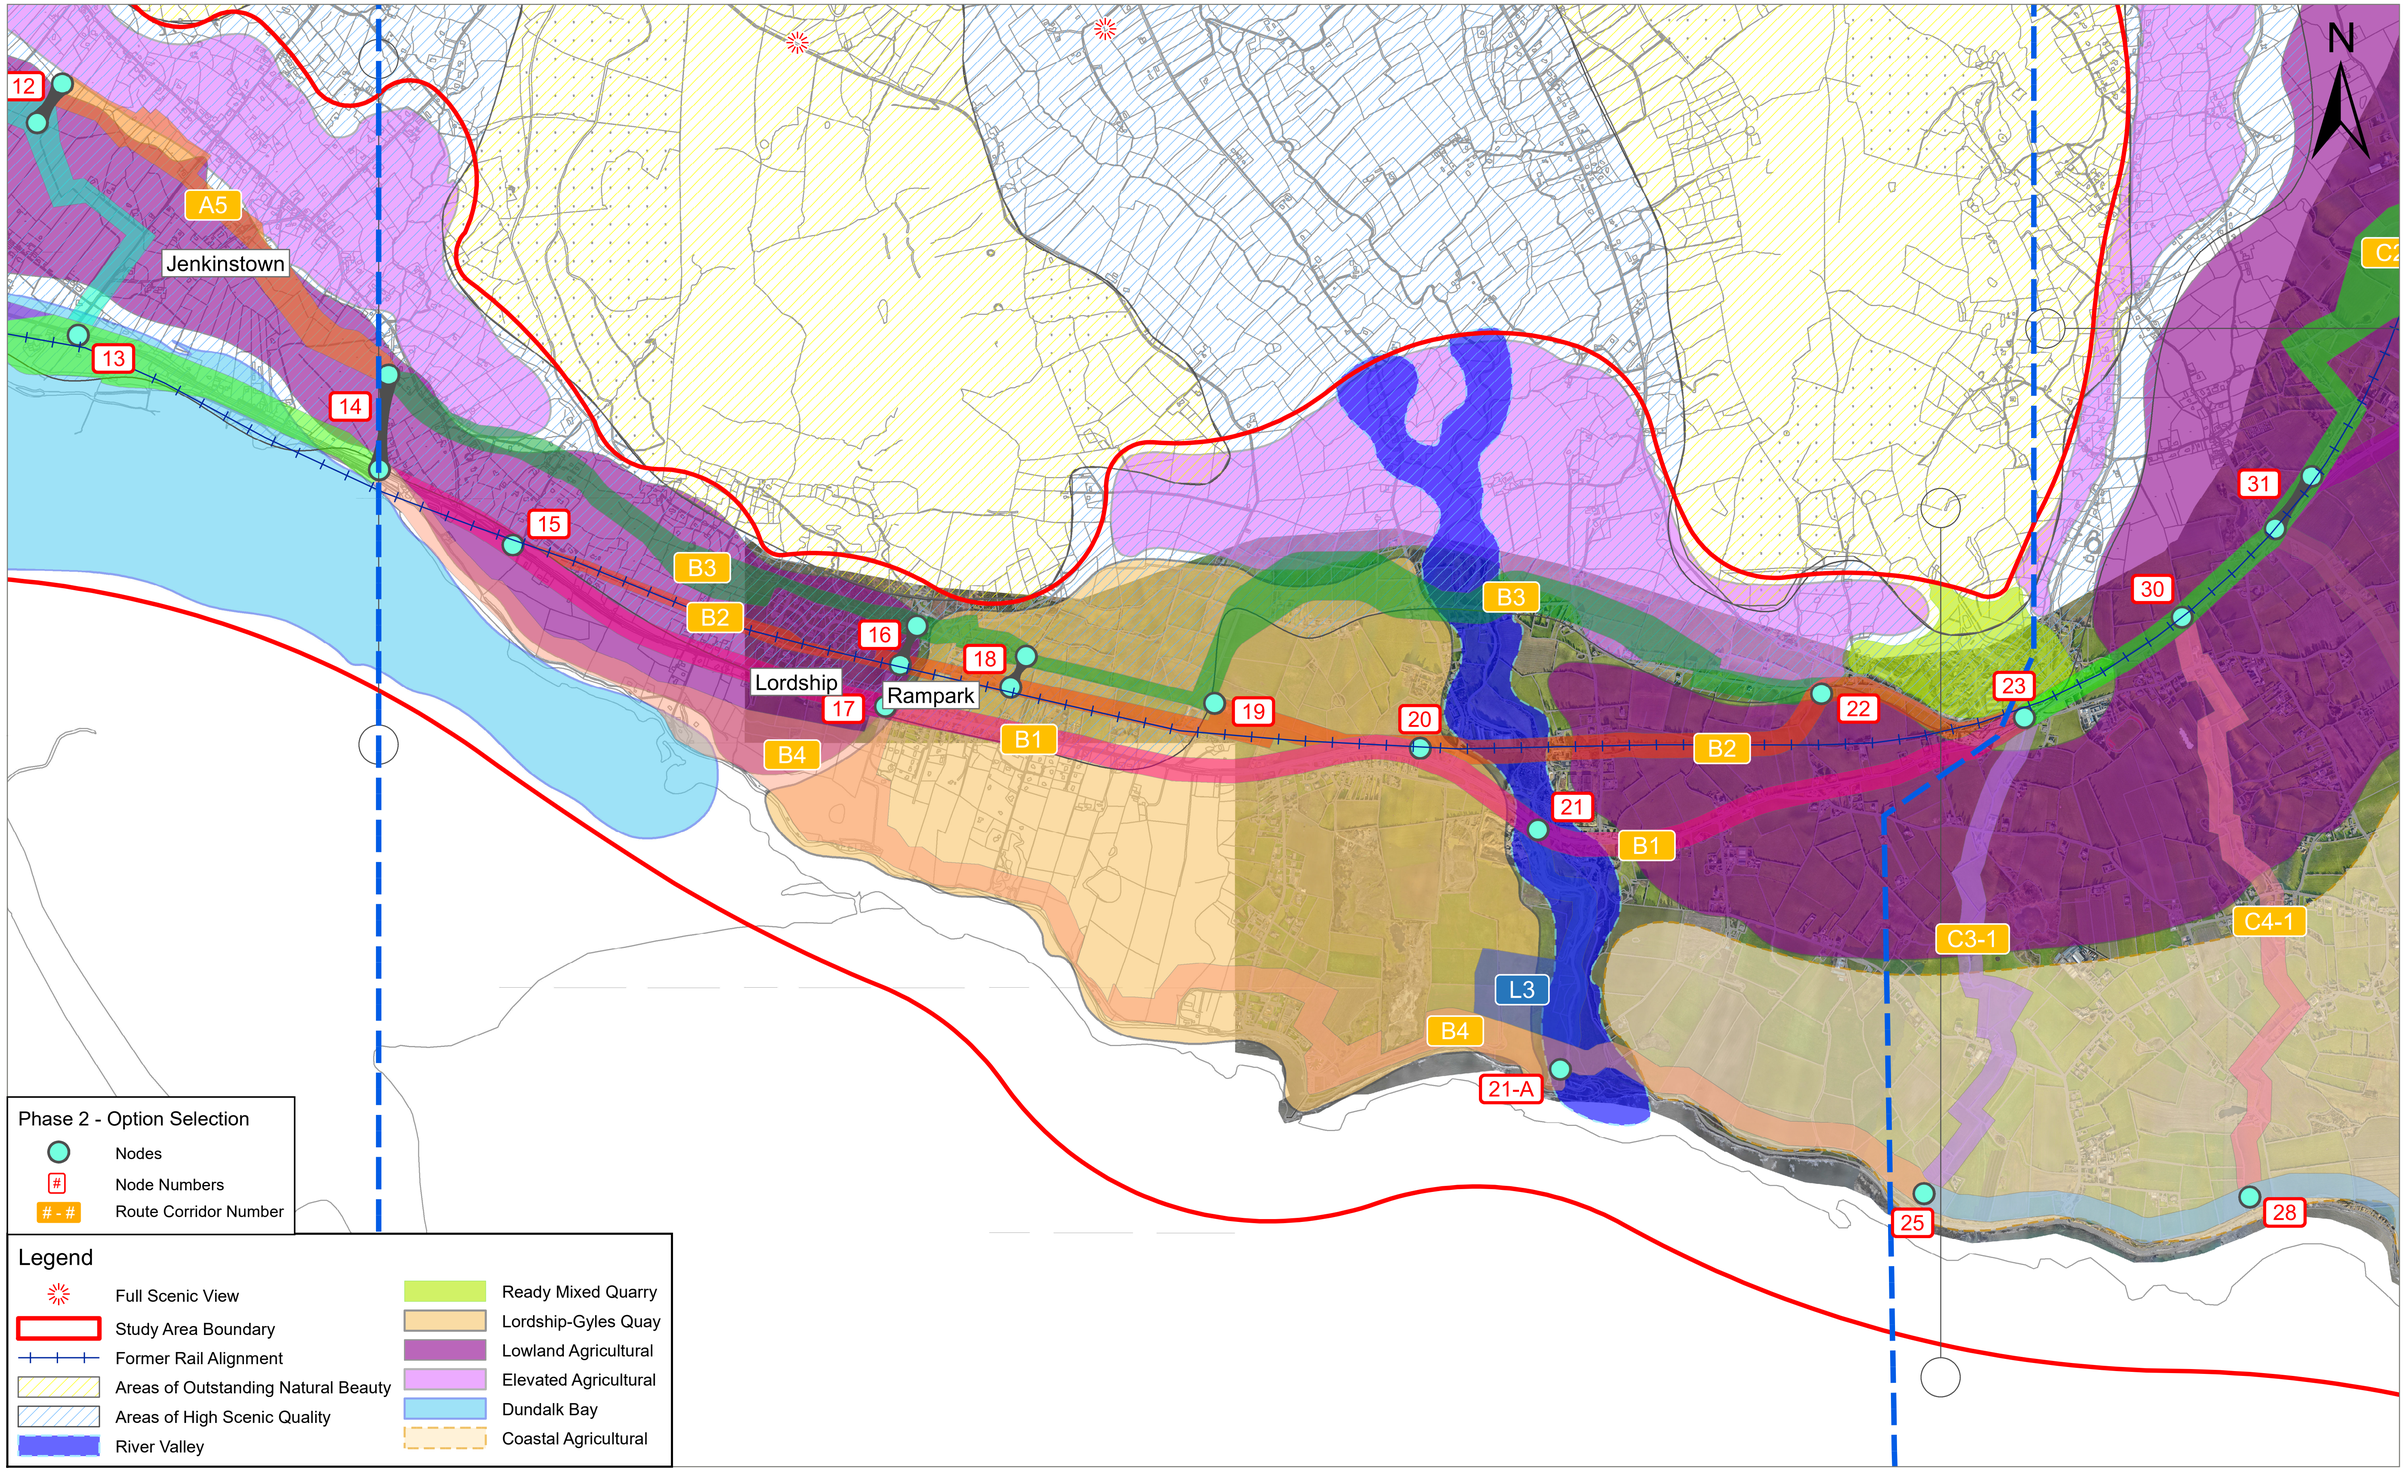

Project Ireland 2040
Building Ireland's Future

An Roinn Iompair
Department of Transport

Bonneagar Iompair Éireann
Transport Infrastructure Ireland

WESTMEATH NATIONAL ROADS OFFICE
Oifig na hIarmhí um Bhóithre Náisiúnta

Comhairle Contae Lú
Louth County Council

Greenway

No.	Revision	Date	By	Chk'd	App'd
P01	First Issue	May 2025	LA	MH	RJS
P02	Aerial Mapping Update	Aug 2025	LA	MH	RJS

Roughan & O'Donovan-AECOM Alliance

ROD ROUGHAN & O'DONOVAN
AECOM


Arena House, Arena Road,
Sandyford, Dublin 18.
Tel : +353 (1) 2940800
Fax : +353 (1) 2940820
e-mail : info@rod.ie
Website : www.rod.ie
www.aecom.com

Drawn	Designed	Checked	Approved	Suitability Code - Description
LA	YB	MH	RJS	S3 - Review & Comment

Project Stage	PHASE 2 - OPTION SELECTION
Project Title	DUNDALK BAY TO CARLINGFORD GREENWAY
Drawing Title	LANDSCAPE & VISUAL AMENITIES AREA SECTION B SHEET 2
Drawing Number	Project | Originator | Volume | Location | Type | Role | Number D2CG - RODA - EGN - SW_AE - DR - EN - 200065
Scale (A1)	1:12,500
Date:	May 2025
Job No:	23.175
Rev:	P02

DO NOT SCALE USE FIGURED DIMENSIONS ONLY

CYAL50320424
© Ordnance Survey Ireland/Government of Ireland.

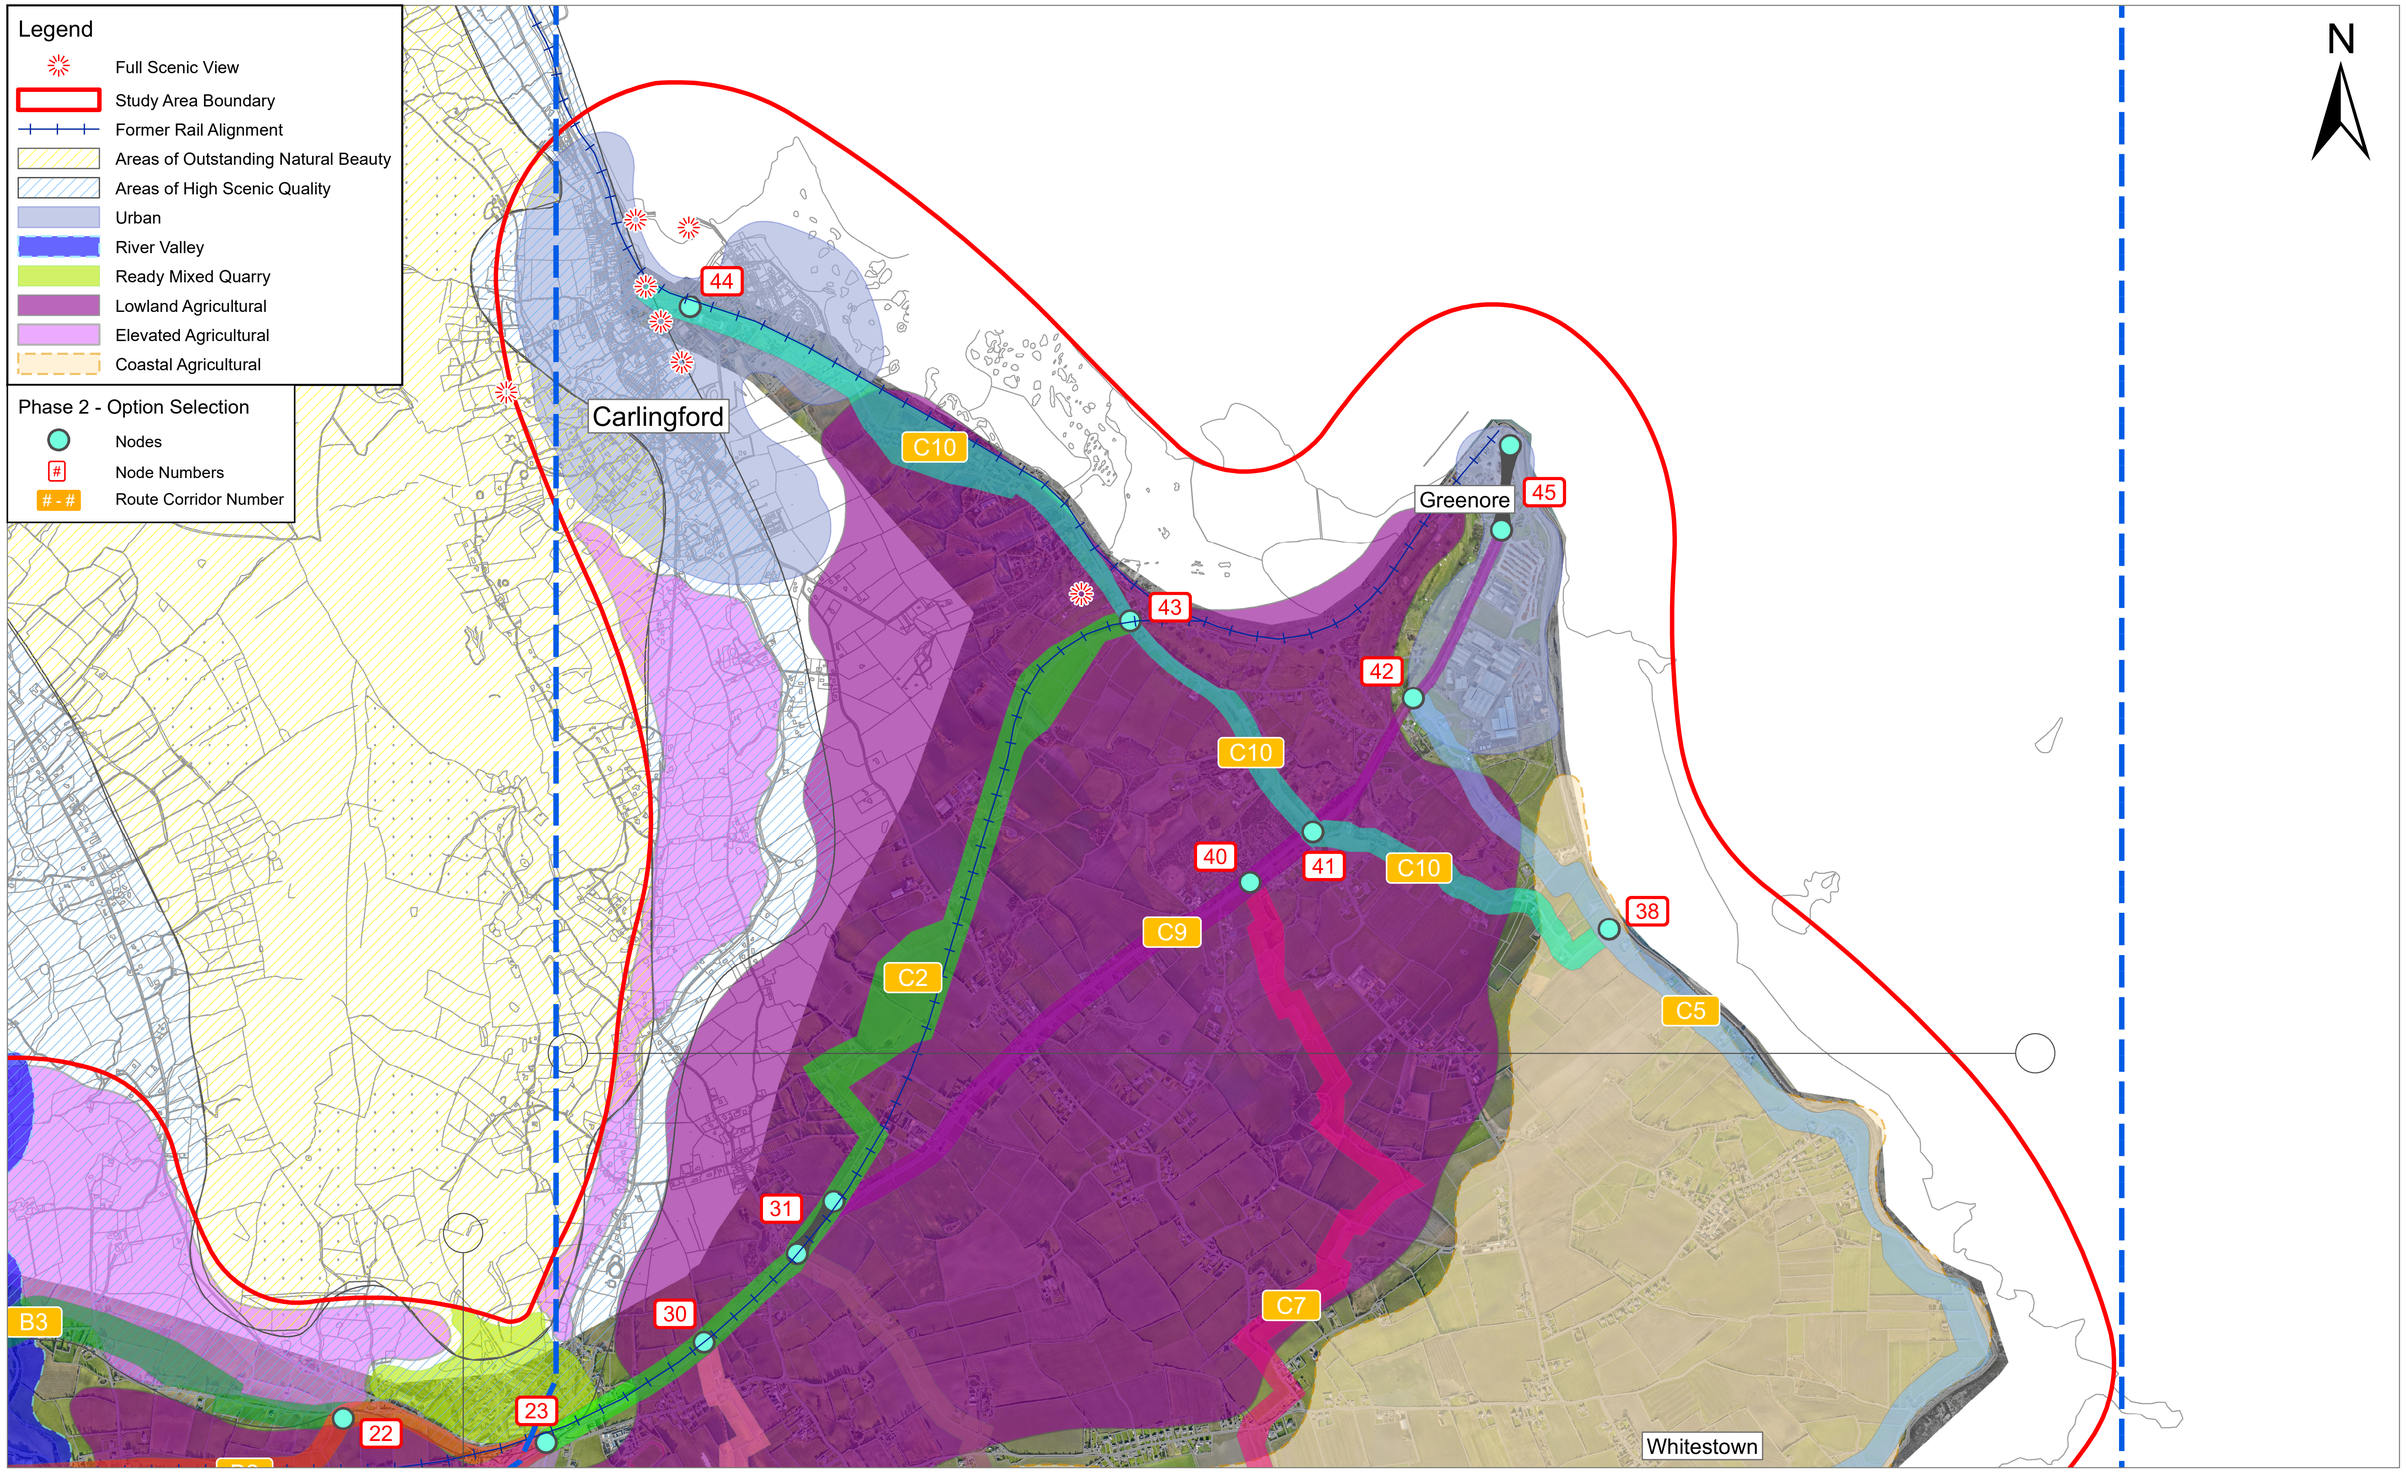

Project Ireland 2040 Building Ireland's Future

An Roinn Iompair Department of Transport

Bonneagar Iompair Éireann Transport Infrastructure Ireland

Westmeath National Roads Office
Oifig na hIarmhí um Bhóithre Náisiúnta

Comhairle Contae Lú Louth County Council

Greenway

No.	Revision	Date	By	Chk'd	App'd
P01	First Issue	May 2025	LA	MH	RJS
P02	Aerial Mapping Update	Aug 2025	LA	MH	RJS

Roughan & O'Donovan-AECOM Alliance

ROD Roughan & O'Donovan

AECOM

Arena House, Arena Road, Sandyford, Dublin 18.
Tel : +353 (1) 2940800
Fax : +353 (1) 2940820
e-mail : info@rod.ie
Website : www.rod.ie
www.aecom.com


Drawn	Designed	Checked	Approved	Suitability Code - Description
LA	YB	MH	RJS	S3 - Review & Comment

Project Stage	PHASE 2 - OPTION SELECTION
Project Title	DUNDALK BAY TO CARLINGFORD GREENWAY
Drawing Title	LANDSCAPE & VISUAL AMENITIES AREA SECTION C SHEET 3
Drawing Number	Project | Originator | Volume | Location | Type | Role | Number D2CG - RODA - EGN - SW_AE - DR - EN - 200066
Scale (A1)	1:12,500
Date:	May 2025
Job No:	23.175
Rev:	P02

DO NOT SCALE USE FIGURED DIMENSIONS ONLY

CYAL50320424

© Ordnance Survey Ireland/Government of Ireland.

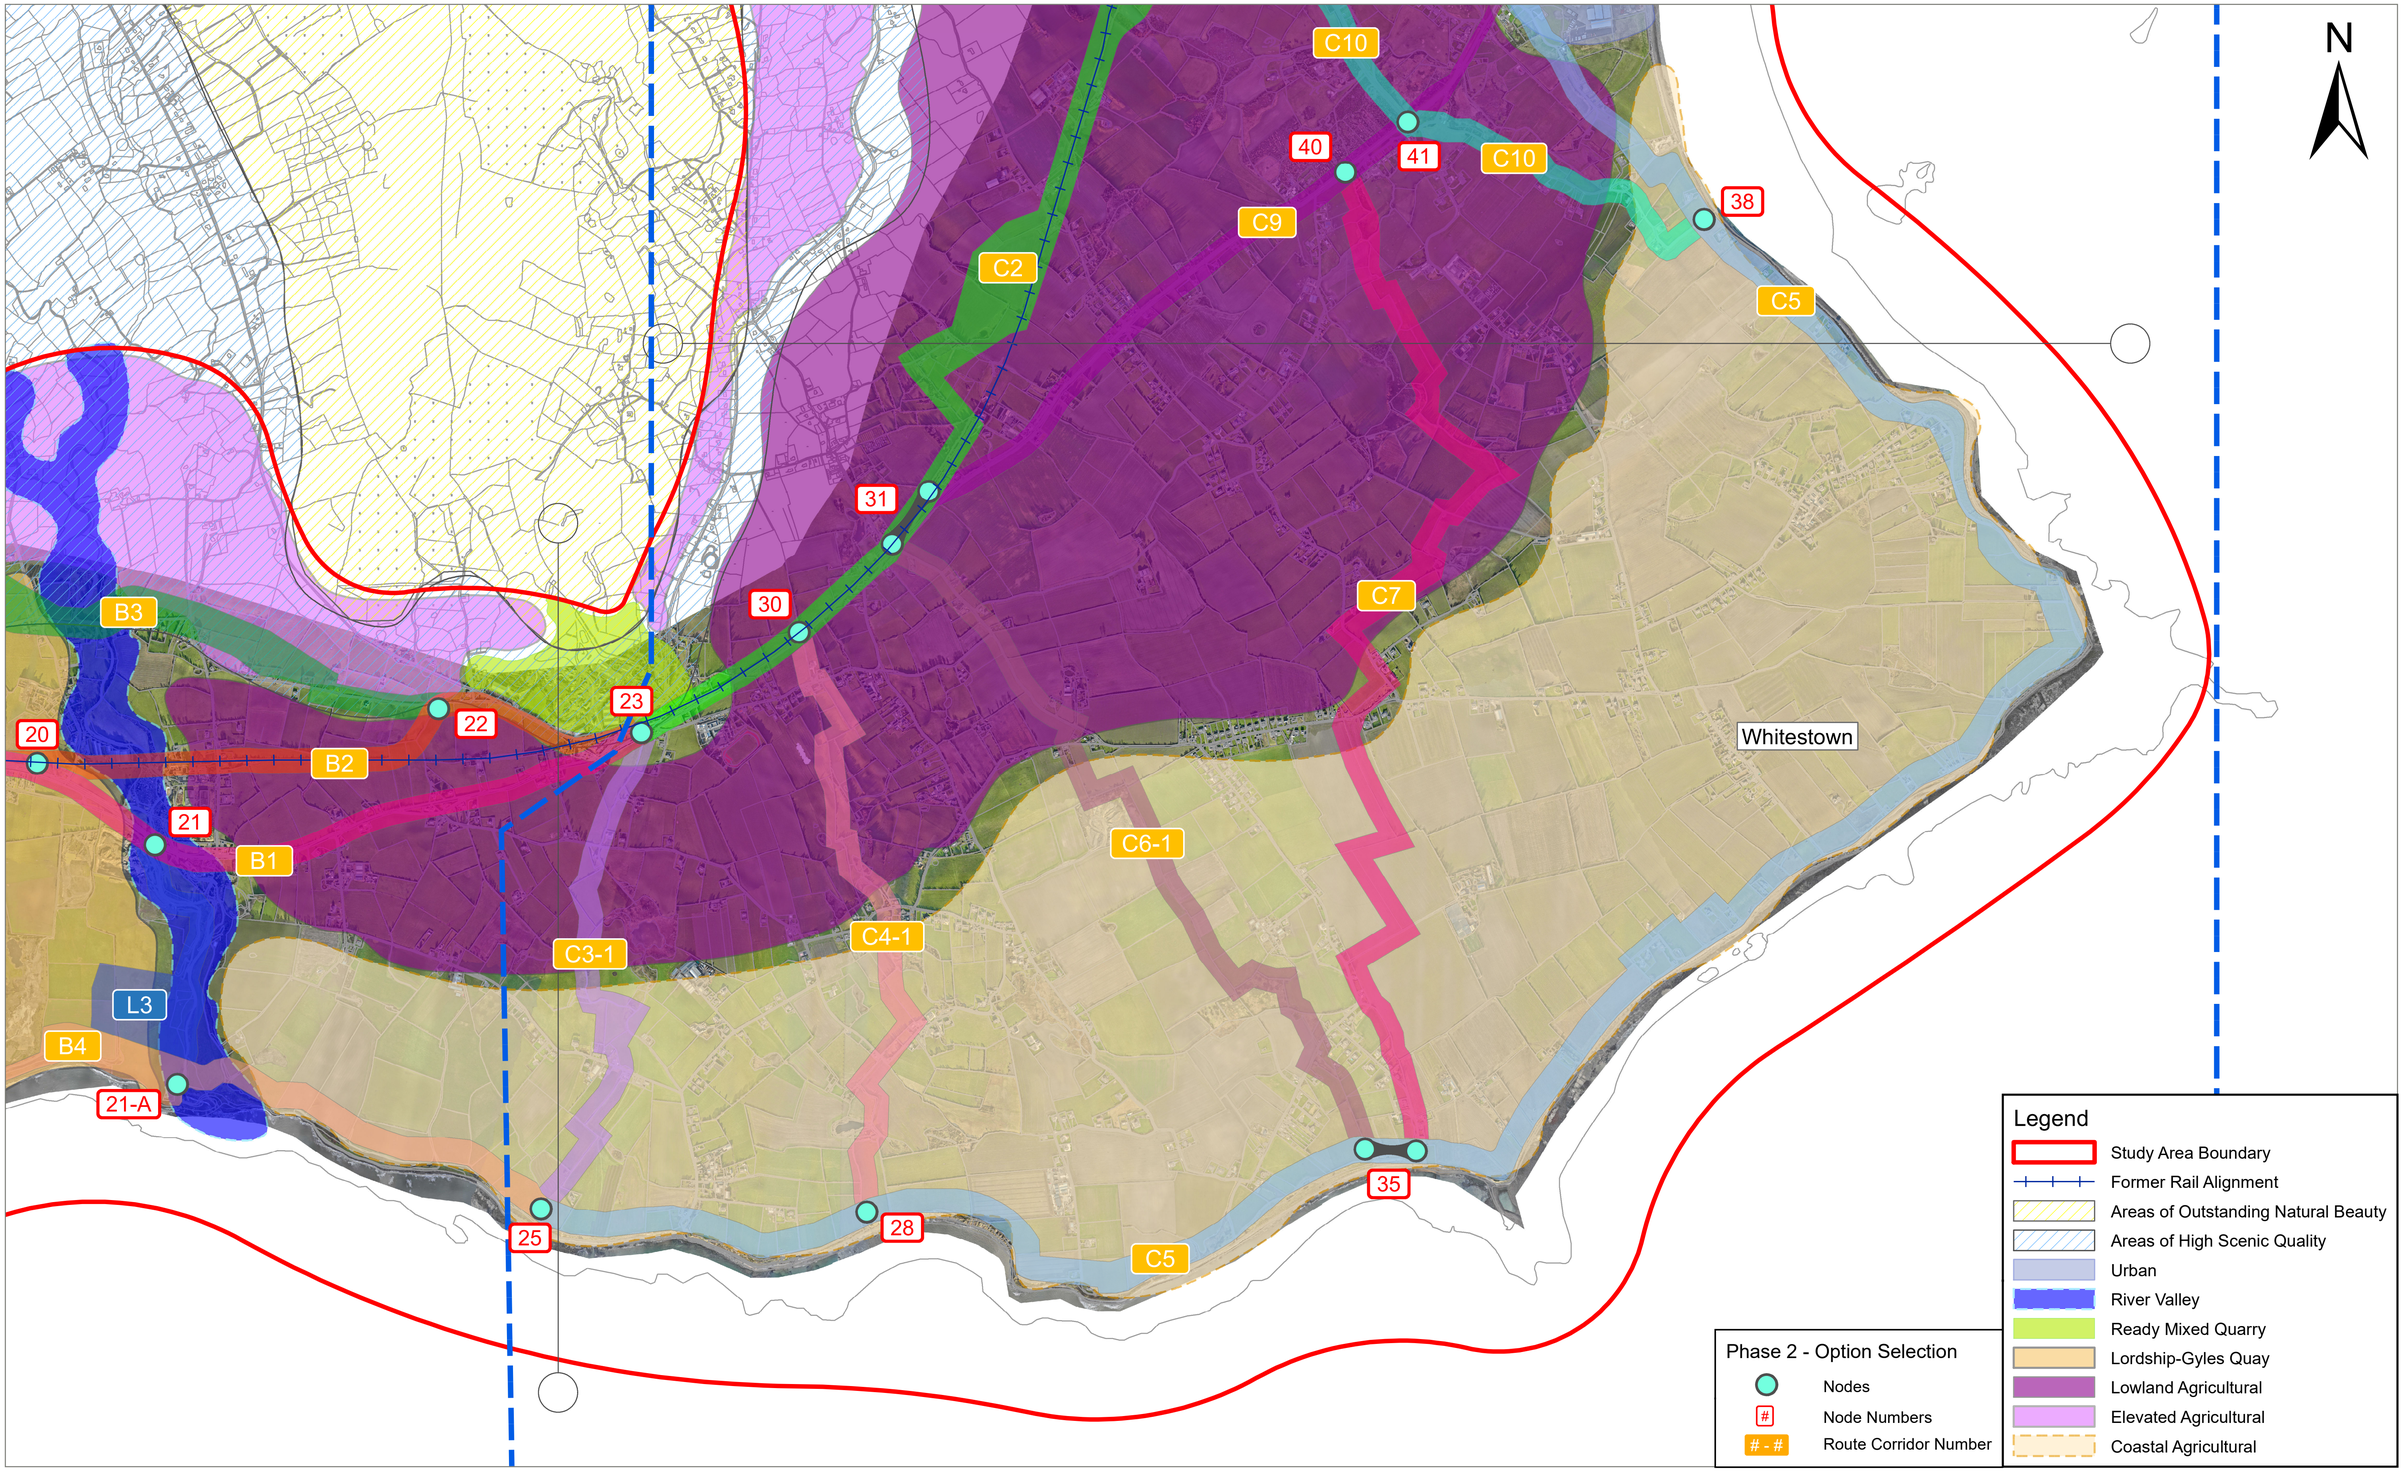

Project Ireland 2040 Building Ireland's Future

An Roinn Iompair Department of Transport

Bonneagar Iompair Éireann Transport Infrastructure Ireland

WESTMEATH NATIONAL ROADS OFFICE
Oifig na hIarmhí um Bhóithre Náisiúnta

Comhairle Contae Lú Louth County Council

Greenway

No.	Revision	Date	By	Chk'd	App'd
P01	First Issue	May 2025	LA	MH	RJS
P02	Aerial Mapping Update	Aug 2025	LA	MH	RJS

Roughan & O'Donovan-AECOM Alliance

ROD ROUGHAN & O'DONOVAN
AECOM

Arena House, Arena Road,
Sandyford, Dublin 18.
Tel : +353 (1) 2940800
Fax : +353 (1) 2940820
e-mail : info@rod.ie
Website : www.rod.ie
www.aecom.com

Drawn	Designed	Checked	Approved	Suitability Code - Description
LA	YB	MH	RJS	S3 - Review & Comment

Project Stage	PHASE 2 - OPTION SELECTION
Project Title	DUNDALK BAY TO CARLINGFORD GREENWAY
Drawing Title	LANDSCAPE & VISUAL AMENITIES AREA SECTION C SHEET 4

Drawing Number	Project	Originator	Volume	Location	Type	Role	Number
	D2CG	RODA	EGN	SW_AE	DR	EN	200067

Scale (A1)	Date:	Job No:	Rev:
1:12,500	May 2025	23.175	P02

DO NOT SCALE USE FIGURED DIMENSIONS ONLY

CYAL50320424
© Ordnance Survey Ireland/Government of Ireland.