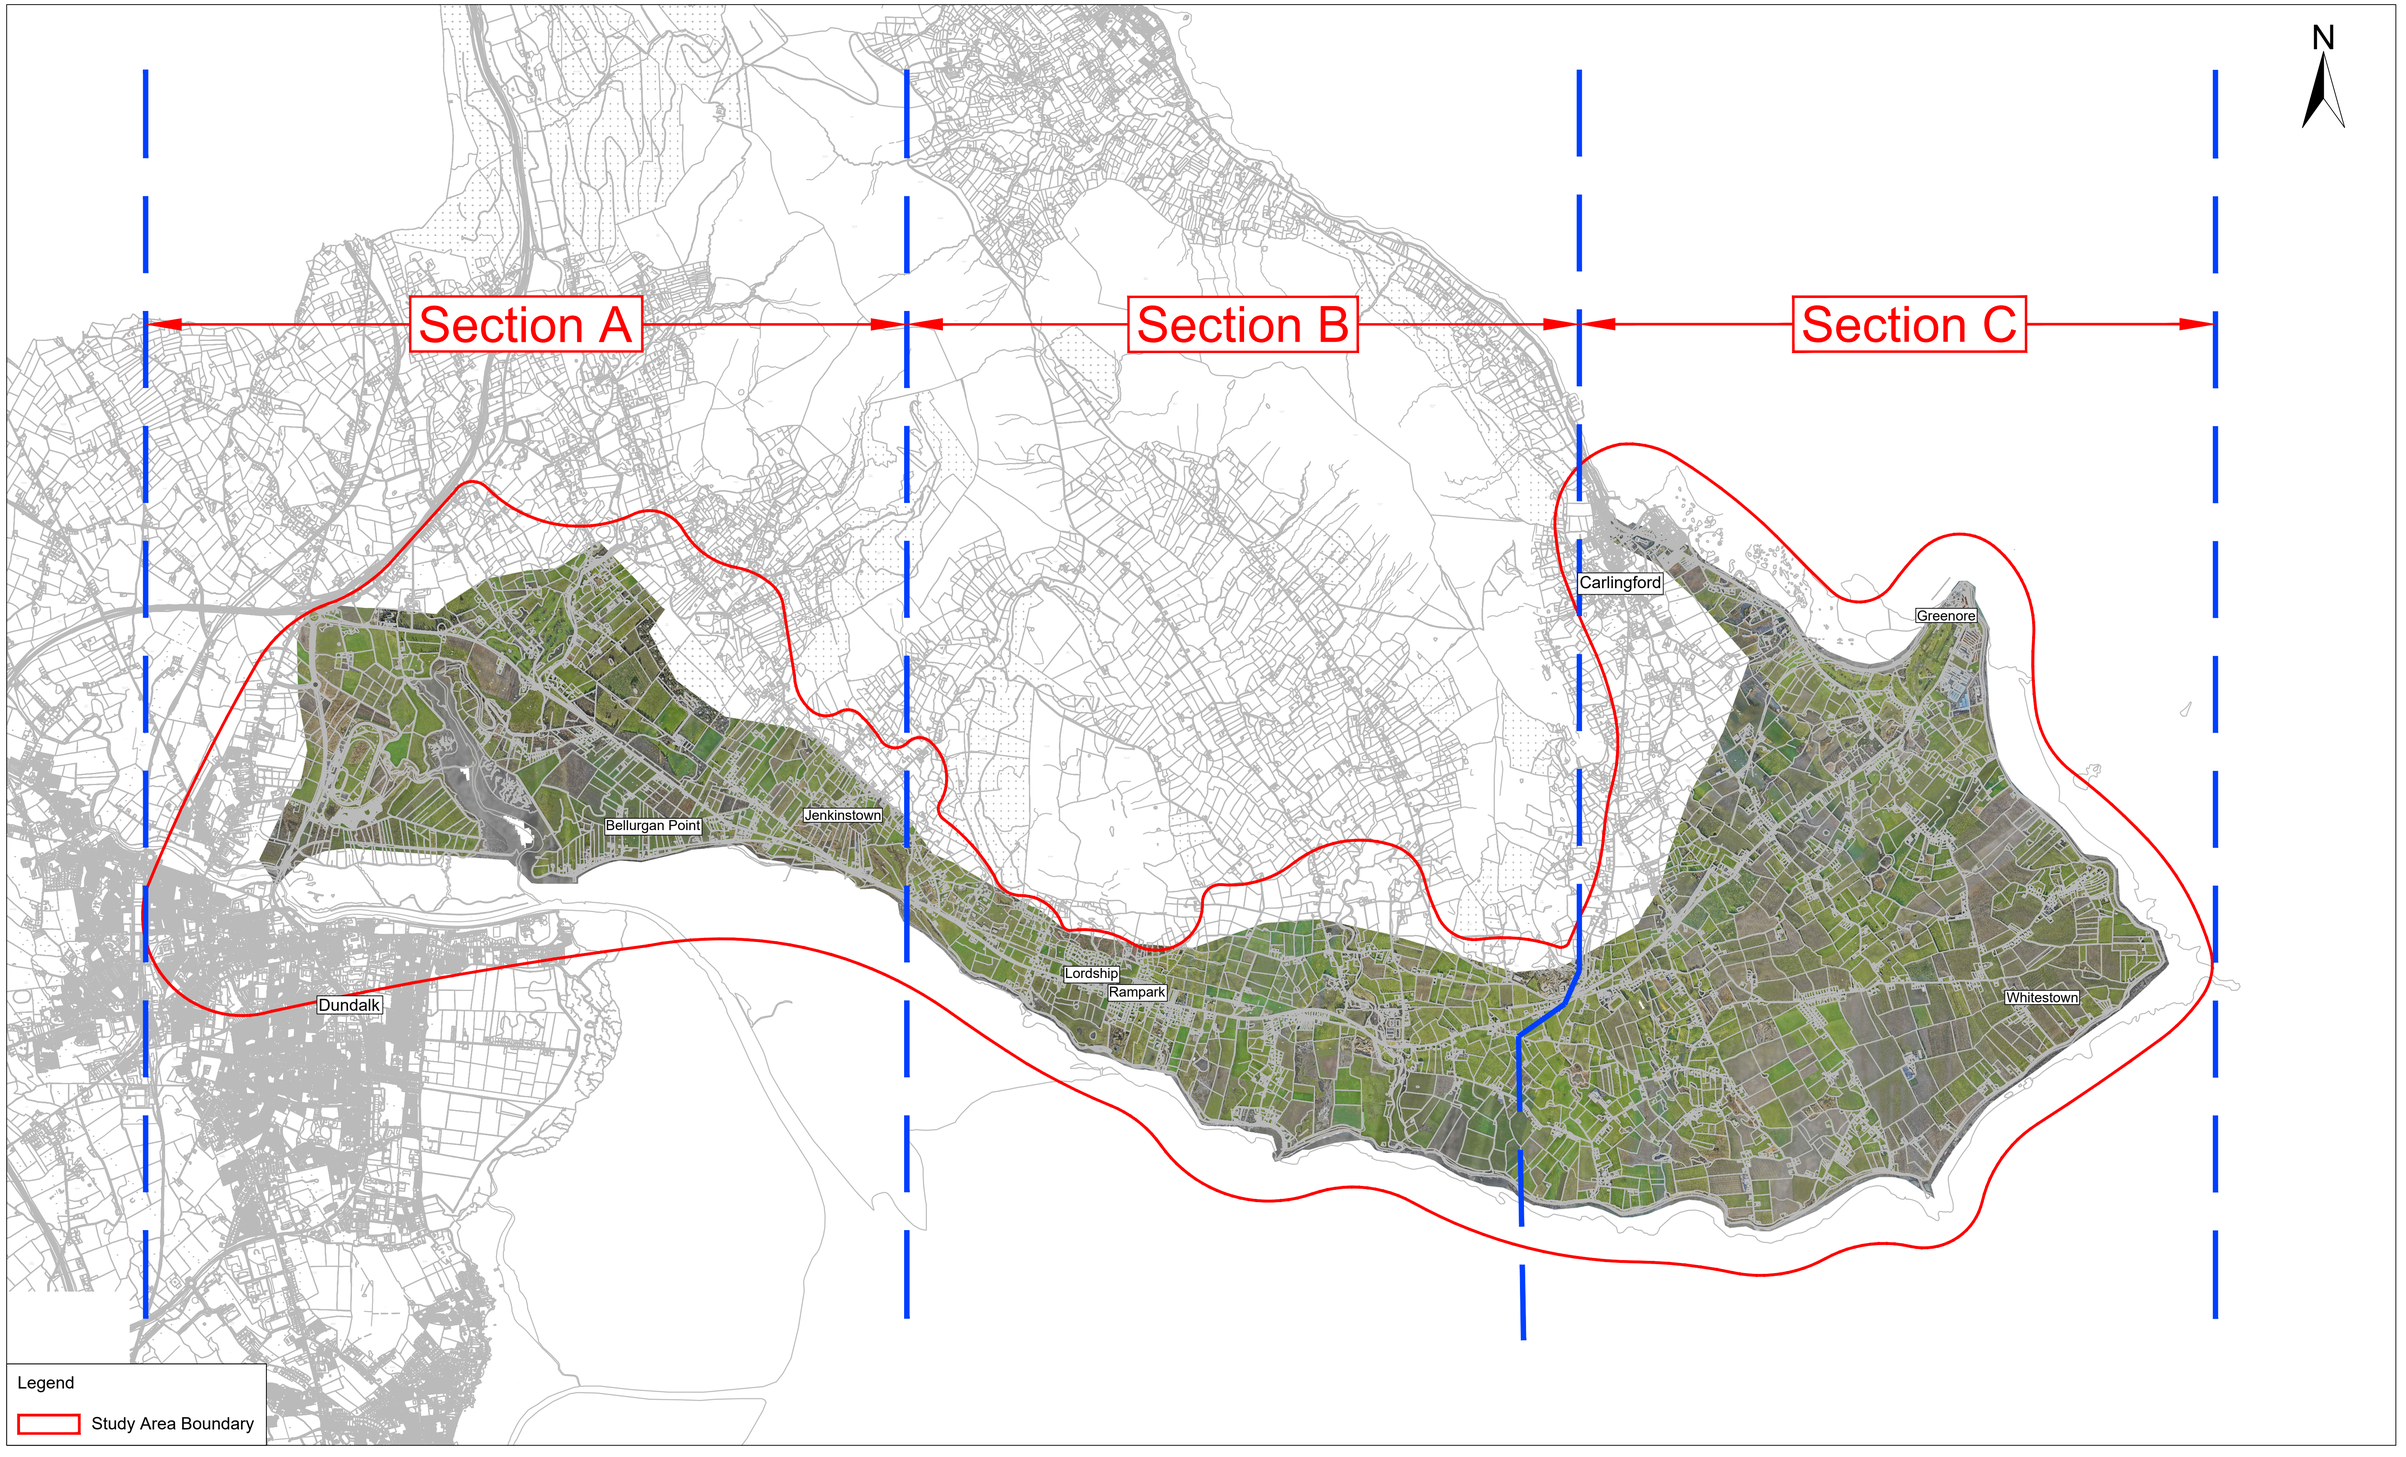


Project Ireland 2040
Building Ireland's Future

An Roinn Iompair
Department of Transport

Bonneagar Iompair Éireann
Transport Infrastructure Ireland

WESTMEATH NATIONAL ROADS OFFICE
Oifig na hIarmhí um Bhóithre Náisiúnta

Comhairle Contae Lú
Louth County Council

Greenway

No.	Revision	Date	By	Chk'd	App'd
P01	First Issue	May 2025	LA	MH	RJS
P02	Aerial Mapping Update	Aug 2025	LA	MH	RJS

Roughan & O'Donovan-AECOM Alliance

ROD ROUGHAN & O'DONOVAN
AECOM

Arena House, Arena Road,
Sandyford, Dublin 18.
Tel : +353 (1) 2940800
Fax : +353 (1) 2940820
e-mail : info@rod.ie
Website : www.rod.ie
www.aecom.com

Drawn	Designed	Checked	Approved	Suitability Code - Description
LA	YB	MH	RJS	S3 - Review & Comment

Project Stage	PHASE 2 - OPTION SELECTION
Project Title	DUNDALK BAY TO CARLINGFORD GREENWAY
Drawing Title	STUDY AREA OVERALL PLAN
Drawing Number	Project | Originator | Volume | Location | Type | Role | Number D2CG - RODA - EGN - SW_AE - DR - EN - 200001
Scale (A1)	1:30,000 @ A1
Date:	May 2025
Job No:	23.175
Rev:	P02

CYAL50320424
© Ordnance Survey Ireland/Government of Ireland.

J:\2023\23175\23175-02_WIP\01 MODELS\01 CAD\01 DWG\OPTION SELECTION\D2CG-RODA-EGN-SW_AE-DR-EN-200001 (STUDY AREA).DWG

DO NOT SCALE USE FIGURED DIMENSIONS ONLY