N

Section A

Section B

Section C

SHEET 1

SHEET 2

SHEET 3

SHEET 4

Dundalk

Bellurgan Point

Jenkinstown

Lordship

Rampark

Carlingford

Greenore

Whitestown

Project Ireland 2040
Building Ireland's Future

An Roinn Iompair
Department of Transport

Bonneagar Iompair Éireann
Transport Infrastructure Ireland

WESTMEATH NATIONAL ROADS OFFICE
Oifig na hIarmhí um Bhóithre Náisiúnta

Comhairle Contae Lú
Louth County Council

Greenway

No.	Revision	Date	By	Chk'd	App'd
P01	First Issue	May 2025	LA	MH	RJS
P02	Aerial Mapping Update	Aug 2025	LA	MH	RJS

Roughan & O'Donovan-AECOM Alliance

ROD ROUGHAN & O'DONOVAN

AECOM

Arena House, Arena Road,
Sandyford, Dublin 18.
Tel : +353 (1) 2940800
Fax : +353 (1) 2940820
e-mail : info@rod.ie
Website : www.rod.ie
www.aecom.com

Drawn	Designed	Checked	Approved	Suitability Code - Description
LA	YB	MH	RJS	S3 - Review & Comment

Project Stage	PHASE 2 - OPTION SELECTION
Project Title	DUNDALK BAY TO CARLINGFORD GREENWAY
Drawing Title	STAGE 1 OPTIONS SHEET LAYOUT
Drawing Number	Project | Originator | Volume | Location | Type | Role | Number D2CG - RODA - EGN - SW_AE - DR - EN - 200002
Scale (A1)	1:30,000 @ A1
Date:	May 2025
Job No:	23.175
Rev:	P02

CYAL50320424

© Ordnance Survey Ireland/Government of Ireland.

J:\2023\23175\23175-02_WIP\01 MODELS\01 CAD\01 DWG\OPTION SELECTION\D2CG-RODA-EGN-SW_AE-DR-EN-200002-200006 (PHASE2 STAGE1 OPTS OVERALL).DWG

DO NOT SCALE USE FIGURED DIMENSIONS ONLY

Legend

Study Area Boundary

Phase 1 - Option Selection		Phase 2 - Option Selection	
Nodes		Nodes	
Nodes Number	#	Node Number	#
Route Corridor Number	#-#	Route Corridor Number	#-#

N

1 2 3 4 5 6 7 8 9 10 11 12 13 14 15

A1 A3 A4 A5 A6 L2

A4-1 A4-2

Bellurgan Point

Jenkinstown

Dundalk

No.	Revision	Date	By	Chk'd	App'd
P01	First Issue	May 2025	LA	MH	RJS
P02	Aerial Mapping Update	Aug 2025	LA	MH	RJS

Project Ireland 2040 Building Ireland's Future

An Roinn Iompair Department of Transport

Bonneagar Iompair Éireann Transport Infrastructure Ireland

WESTMEATH NATIONAL ROADS OFFICE

Oifig na hIarmhí um Bhóithre Náisiúnta

Comhairle Contae Lú Louth County Council

Greenway

Roughan & O'Donovan-AECOM Alliance

ROD ROUGHAN & O'DONOVAN

AECOM

Arena House, Arena Road, Sandyford, Dublin 18.
Tel : +353 (1) 2940800
Fax : +353 (1) 2940820
e-mail : info@rod.ie
Website : www.rod.ie
www.aecom.com

Drawn	Designed	Checked	Approved	Suitability Code - Description
LA	YB	MH	RJS	S3 - Review & Comment

Project Stage	PHASE 2 - OPTION SELECTION
Project Title	DUNDALK BAY TO CARLINGFORD GREENWAY
Drawing Title	STAGE 1 OPTIONS SECTION A SHEET 1
Drawing Number	Project | Originator | Volume | Location | Type | Role | Number D2CG - RODA - EGN - SW_AE - DR - EN - 200003
Scale (A1)	1:30,000 @ A1
Date:	May 2025
Job No:	23.175
Rev:	P02

CYAL50320424
© Ordnance Survey Ireland/Government of Ireland.

J:\2023\23175\23175-02_WIP\01 MODELS\01 CAD\01 DWG\OPTION SELECTION\D2CG-RODA-EGN-SW_AE-DR-EN-200002-200006 (PHASE2 STAGE1 OPTS OVERALL).DWG

DO NOT SCALE USE FIGURED DIMENSIONS ONLY



Project Ireland 2040 Building Ireland's Future

An Roinn Iompair Department of Transport

Bonneagar Iompair Éireann Transport Infrastructure Ireland

WESTMEATH NATIONAL ROADS OFFICE
Oifig na hIarmhí um Bhóithre Náisiúnta

Comhairle Contae Lú Louth County Council

Greenway

No.	Revision	Date	By	Chk'd	App'd
P01	First Issue	May 2025	LA	MH	RJS
P02	Aerial Mapping Update	Aug 2025	LA	MH	RJS

Roughan & O'Donovan-AECOM Alliance

ROD ROUGHAN & O'DONOVAN

AECOM

Arena House, Arena Road, Sandyford, Dublin 18.
Tel : +353 (1) 2940800
Fax : +353 (1) 2940820
e-mail : info@rod.ie
Website : www.rod.ie
www.aecom.com

Drawn	Designed	Checked	Approved	Suitability Code - Description
LA	YB	MH	RJS	S3 - Review & Comment

Project Stage	PHASE 2 - OPTION SELECTION
Project Title	DUNDALK BAY TO CARLINGFORD GREENWAY
Drawing Title	STAGE 1 OPTIONS SECTION B SHEET 2
Drawing Number	Project | Originator | Volume | Location | Type | Role | Number: D2CG - RODA - EGN - SW_AE - DR - EN - 200004
Scale (A1)	1:30,000 @ A1
Date:	May 2025
Job No:	23.175
Rev:	P02

DO NOT SCALE USE FIGURED DIMENSIONS ONLY

CYAL50320424
© Ordnance Survey Ireland/Government of Ireland.

J:\2023\23175\23175-02_WIP\01 MODELS\01 CAD\01 DWG\OPTION SELECTION\D2CG-RODA-EGN-SW_AE-DR-EN-200002-200006 (PHASE2 STAGE1 OPTS OVERALL).DWG

Legend

Study Area Boundary

Phase 1 - Option Selection		Phase 2 - Option Selection	
Nodes		Nodes	
Nodes Number	#	Node Number	#
Route Corridor Number	#-#	Route Corridor Number	#-#

N

Carlingford

Greenore

Whitestown

44 45 43 42 41 40 39 38 37 32 31 30 29 23 22

C10 C9 C2 C5 C11 C7 C6 B3 B2-1

Project Ireland 2040
Building Ireland's Future

An Roinn Iompair
Department of Transport

Bonneagar Iompair Éireann
Transport Infrastructure Ireland

WESTMEATH NATIONAL ROADS OFFICE
Oifig na hIarmhí um Bhóithre Náisiúnta

Comhairle Contae Lú
Louth County Council

Greenway

No.	Revision	Date	By	Chk'd	App'd
P01	First Issue	May 2025	LA	MH	RJS
P02	Aerial Mapping Update	Aug 2025	LA	MH	RJS

Roughan & O'Donovan-AECOM Alliance

Arena House, Arena Road,
Sandyford, Dublin 18.
Tel : +353 (1) 2940800
Fax : +353 (1) 2940820
e-mail : info@rod.ie
Website : www.rod.ie
www.aecom.com

Drawn	Designed	Checked	Approved	Suitability Code - Description
LA	YB	MH	RJS	S3 - Review & Comment


Project Stage	PHASE 2 - OPTION SELECTION
Project Title	DUNDALK BAY TO CARLINGFORD GREENWAY
Drawing Title	STAGE 1 OPTIONS SECTION C SHEET 3
Drawing Number	Project | Originator | Volume | Location | Type | Role | Number D2CG - RODA - EGN - SW_AE - DR - EN - 200005
Scale (A1)	1:30,000 @ A1
Date:	May 2025
Job No:	23.175
Rev:	P02

CYAL50320424

© Ordnance Survey Ireland/Government of Ireland.

J:\2023\23175\23175-02_WIP\01 MODELS\01 CAD\01 DWG\OPTION SELECTION\D2CG-RODA-EGN-SW_AE-DR-EN-200002-200006 (PHASE2 STAGE1 OPTS OVERALL).DWG

DO NOT SCALE USE FIGURED DIMENSIONS ONLY

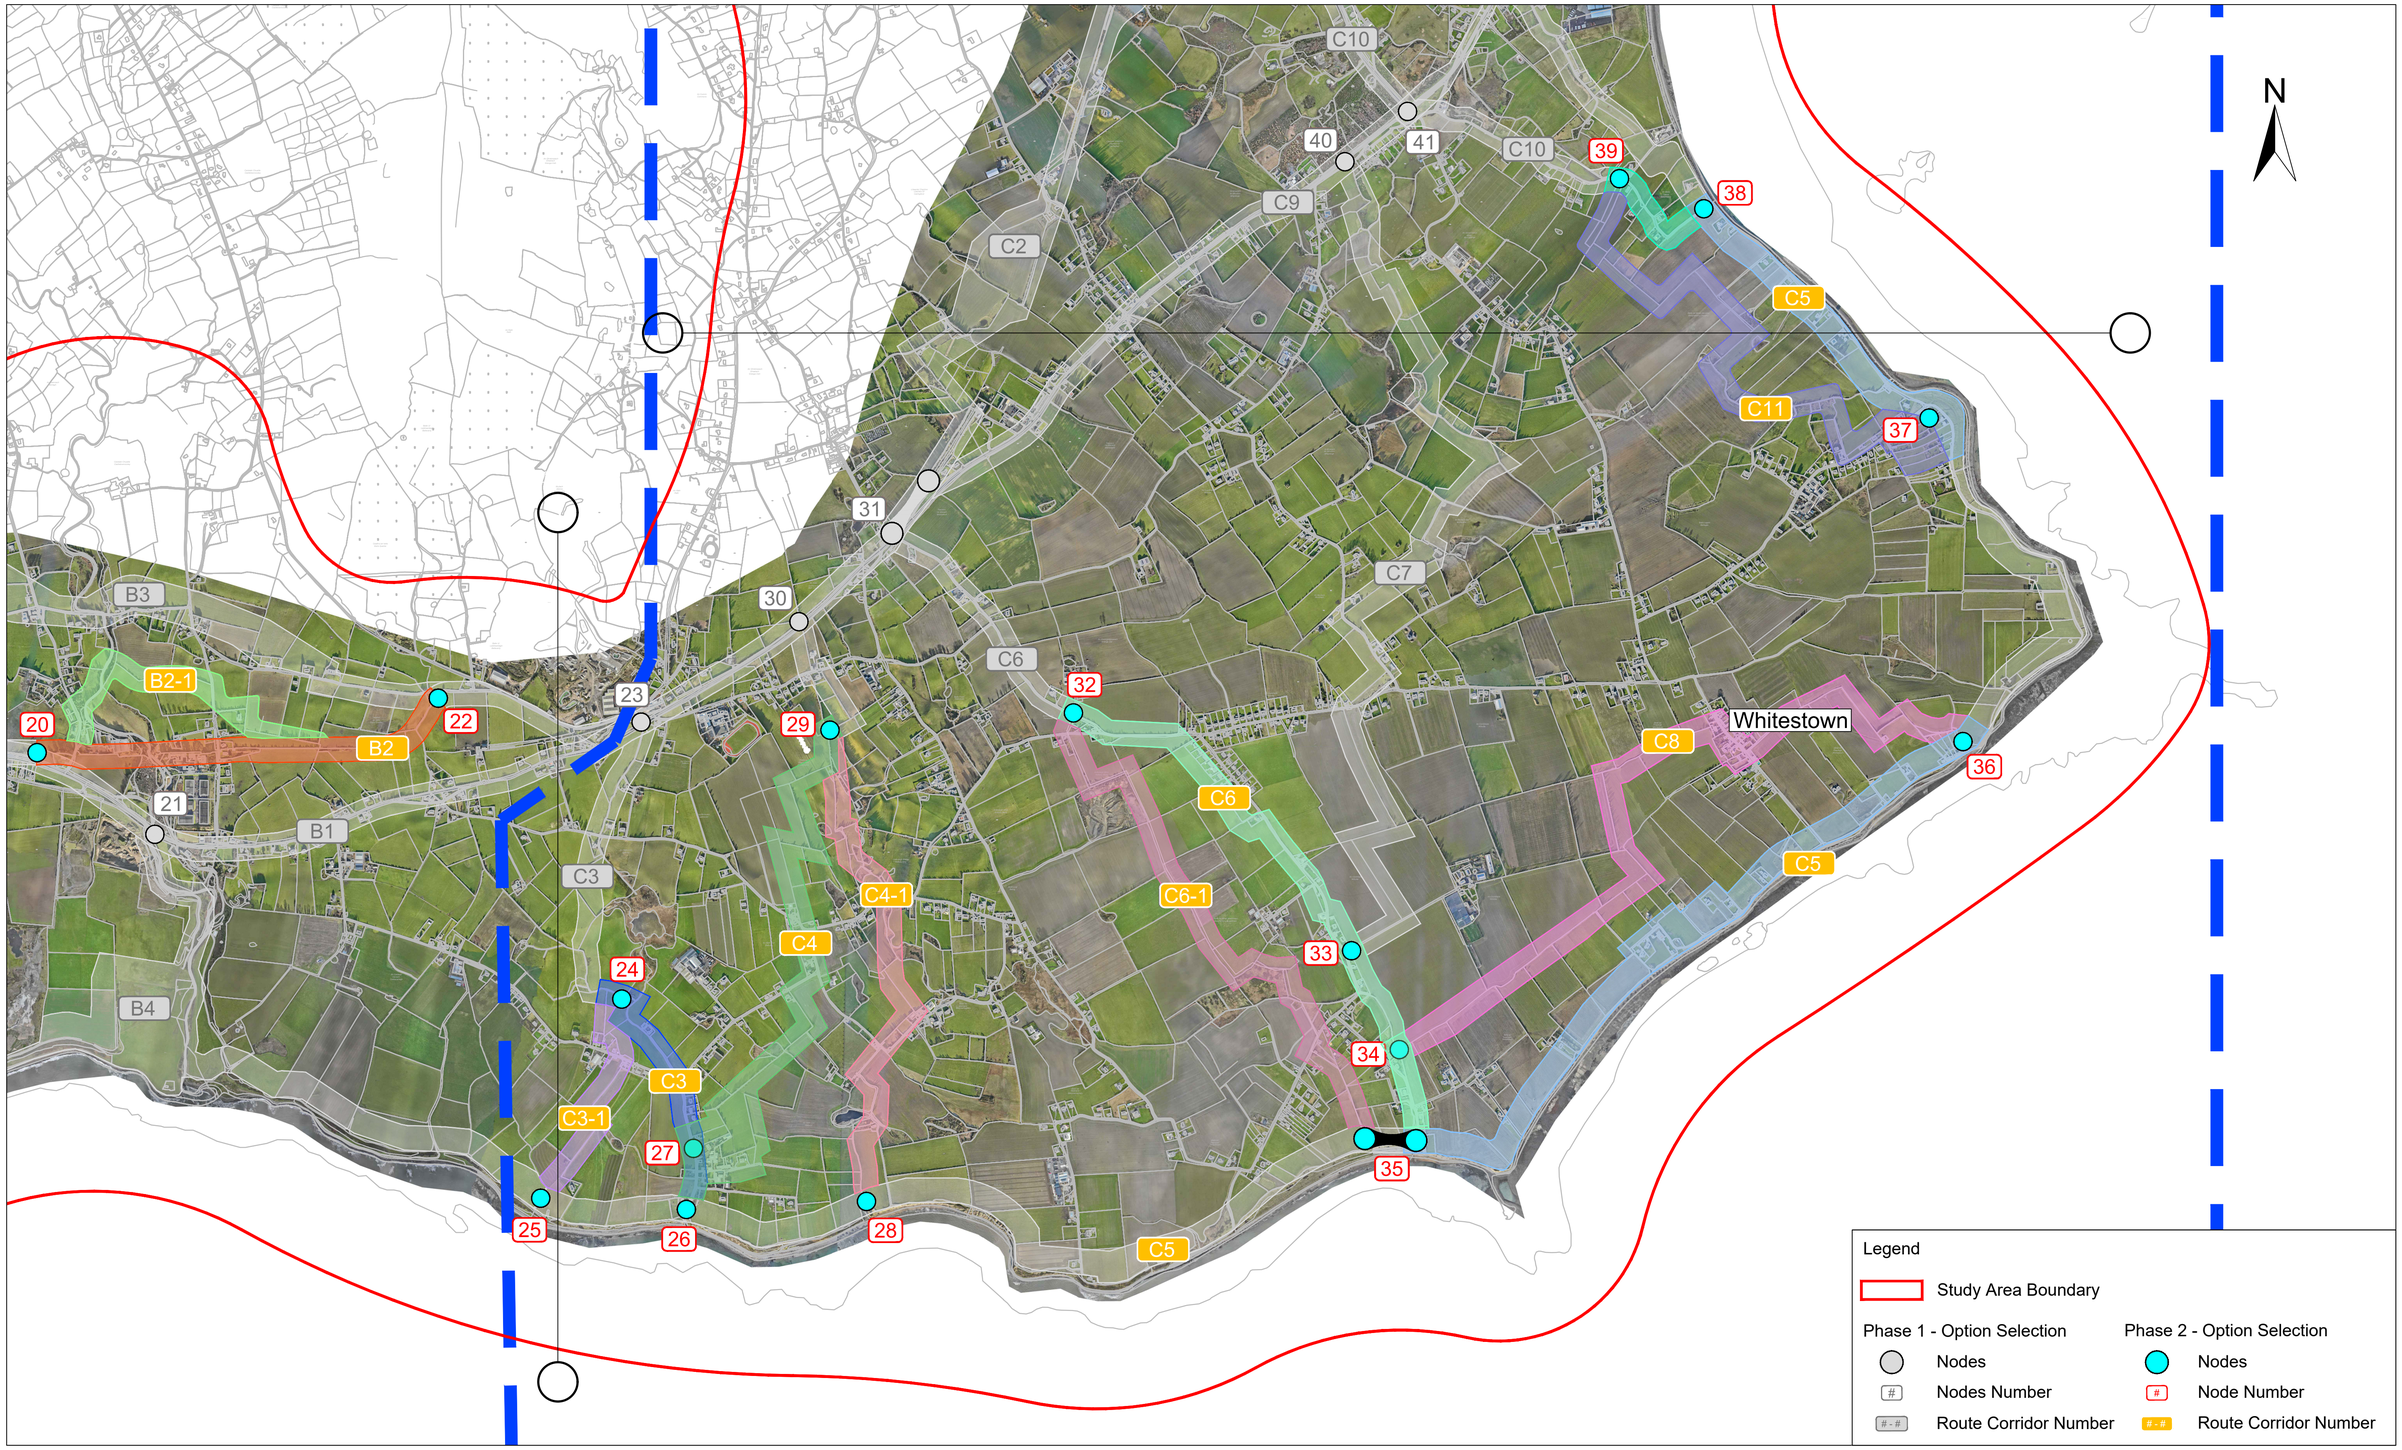

Project Ireland 2040 Building Ireland's Future

An Roinn Iompair Department of Transport

Bonneagar Iompair Éireann Transport Infrastructure Ireland

WESTMEATH NATIONAL ROADS OFFICE
Oifig na hIarmhí um Bhóithre Náisiúnta

Comhairle Contae Lú Louth County Council

Greenway

No.	Revision	Date	By	Chk'd	App'd
P01	First Issue	May 2025	LA	MH	RJS
P02	Aerial Mapping Update	Aug 2025	LA	MH	RJS

Roughan & O'Donovan-AECOM Alliance

Arena House, Arena Road,
Sandyford, Dublin 18.
Tel : +353 (1) 2940800
Fax : +353 (1) 2940820
e-mail : info@rod.ie
Website : www.rod.ie
www.aecom.com

Drawn	Designed	Checked	Approved	Suitability Code - Description
LA	YB	MH	RJS	S3 - Review & Comment

Project Stage	PHASE 2 - OPTION SELECTION
Project Title	DUNDALK BAY TO CARLINGFORD GREENWAY
Drawing Title	STAGE 1 OPTIONS SECTION C SHEET 4
Drawing Number	Project | Originator | Volume | Location | Type | Role | Number D2CG - RODA - EGN - SW_AE - DR - EN - 200006
Scale (A1)	1:30,000 @ A1
Date:	May 2025
Job No:	23.175
Rev:	P02

CYAL50320424
© Ordnance Survey Ireland/Government of Ireland.

J:\2023\23175\23175-02_WIP\01 MODELS\01 CAD\01 DWG\OPTION SELECTION\D2CG-RODA-EGN-SW_AE-DR-EN-200002-200006 (PHASE2 STAGE1 OPTS OVERALL).DWG

DO NOT SCALE USE FIGURED DIMENSIONS ONLY